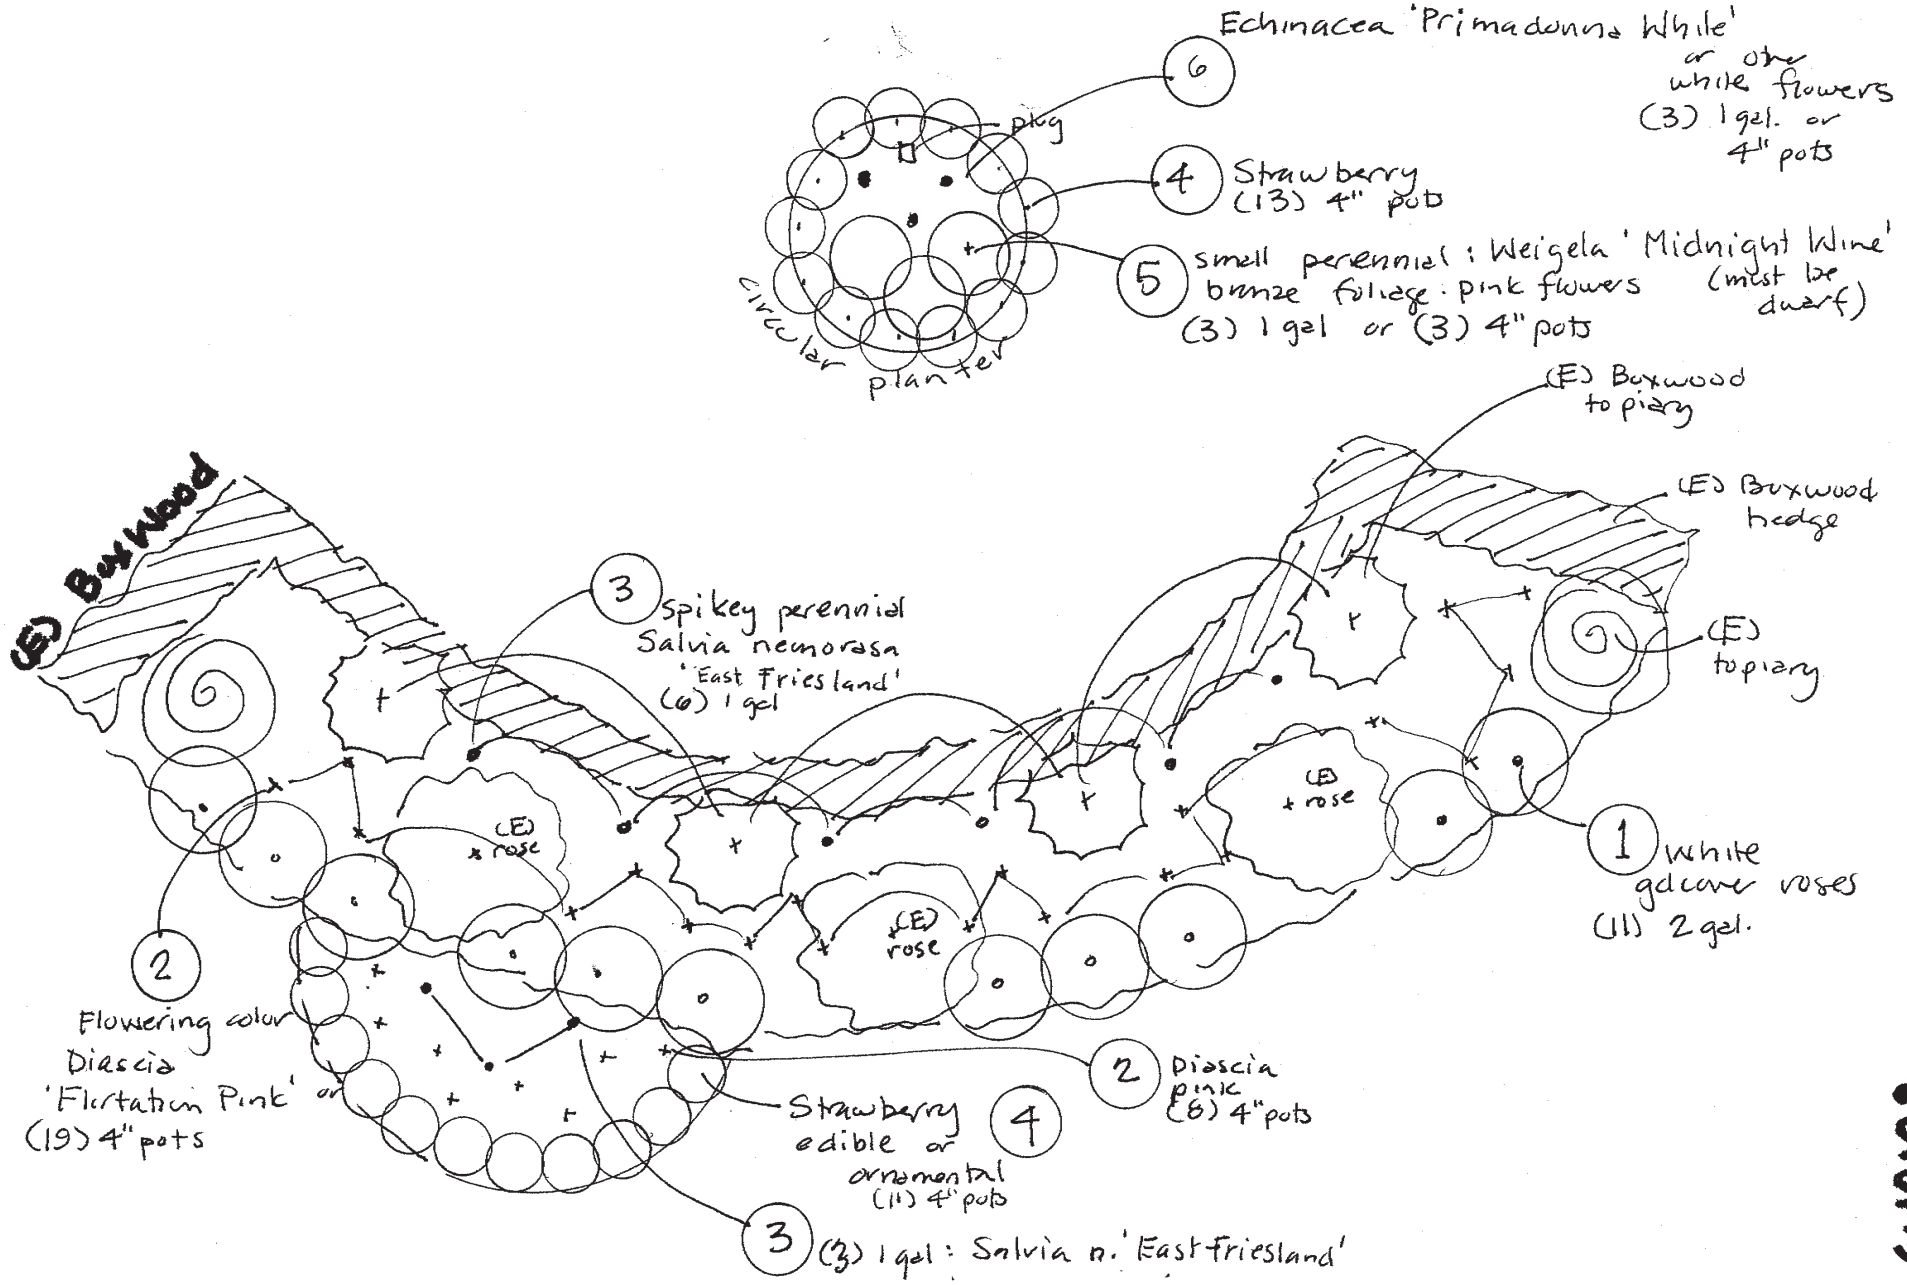

6.10.09

Nancy Kent
LANDSCAPE ARCHITECTURE